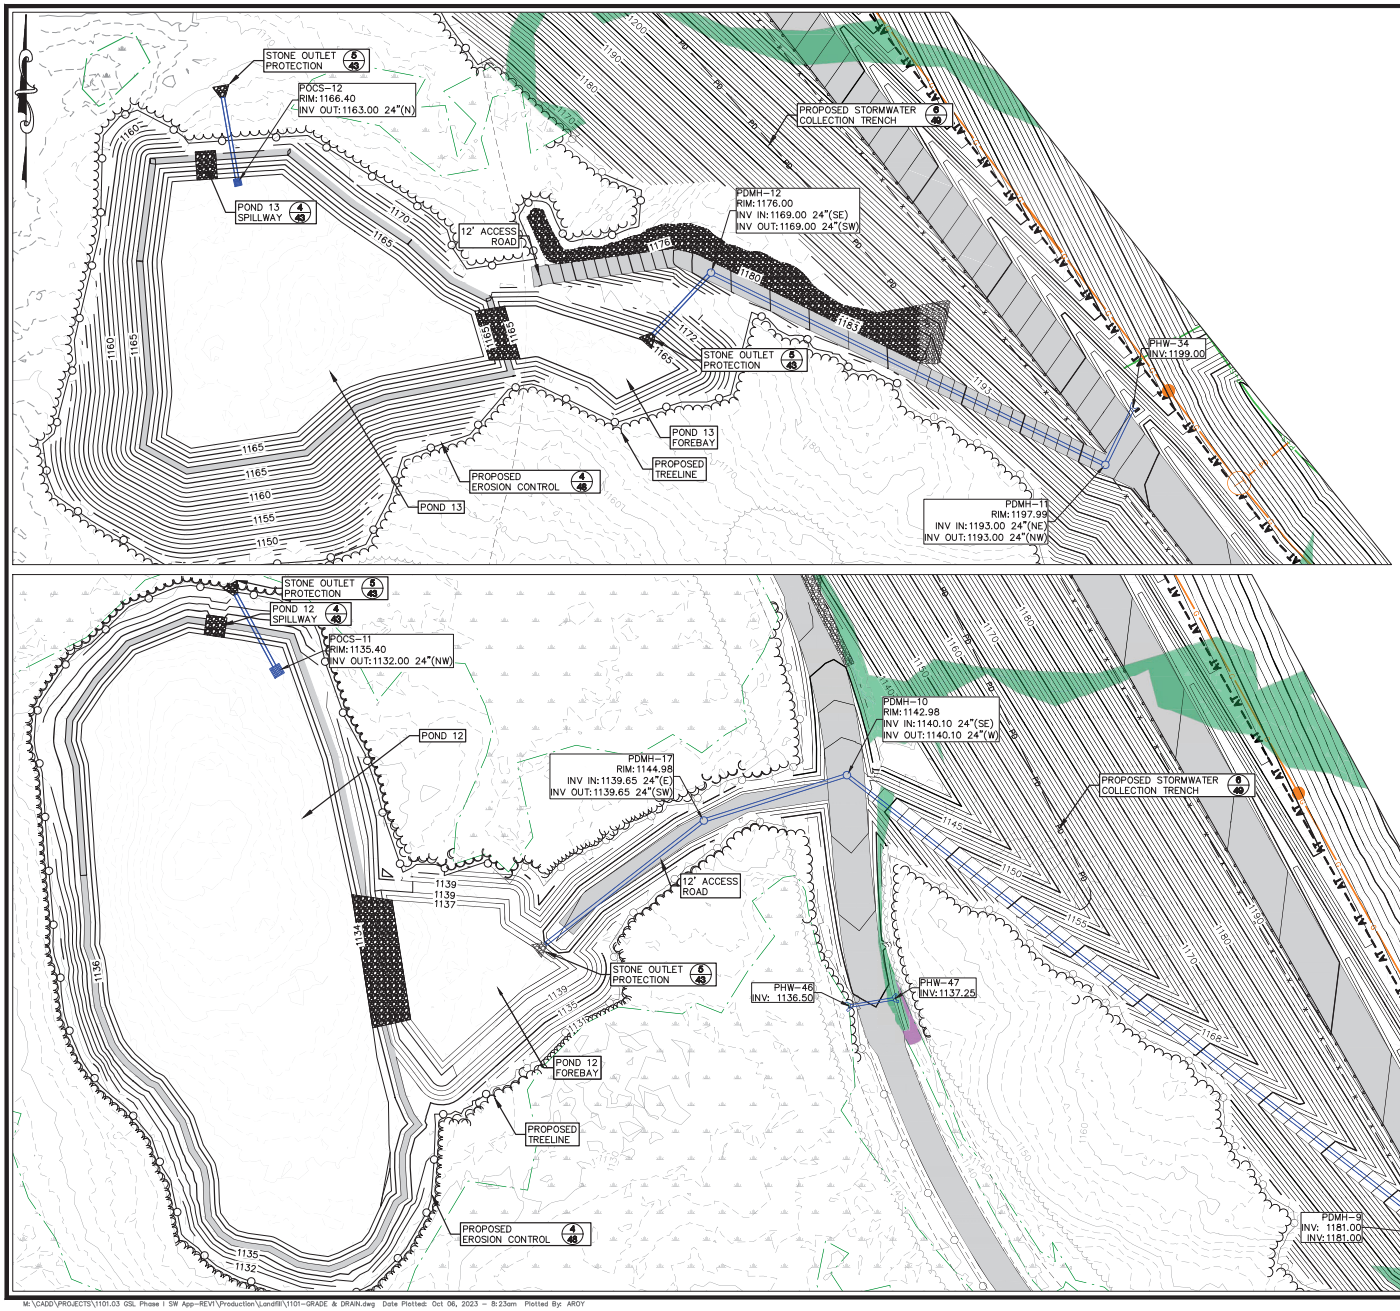

Note:

1. Refer to Sheet 8 for notes and legend.

no.	revision	date	by

CMA ENGINEERS
Civil/Environmental/Structural
Portsmouth, NH • Manchester, NH • Portland, ME
603/431-6196 • 603/627-0708 • 207/541-4223
cmaengineers.com

ADAM T. RICHARDSON 14844 NEW HAMPSHIRE LICENSED PROFESSIONAL ENGINEER

designed by: ATR/NJM/STF/AJS
drawn by: ATR/NJM/STF
approved by: AJS
date: October 2023
project no: 1101
checked by: AJS
scale: 0 40' 80' Scale: 1" = 40'

Granite State Landfill, LLC
Dalton, New Hampshire
Permitting Plan Set

Stormwater Ponds
Drading and Drainage Plan 1

drawing no. G&D-2

sheet: 9 of 50

M:\CADD\PROJECTS\1101.03 GSL Phase I SW App-REV1\Production\Landfill\1101-GRADE & DRAIN.dwg Date Plotted: Oct 06, 2023 - 8:23am Plotted By: AROY